JC DW

DESIGN BY PLUS PUU®

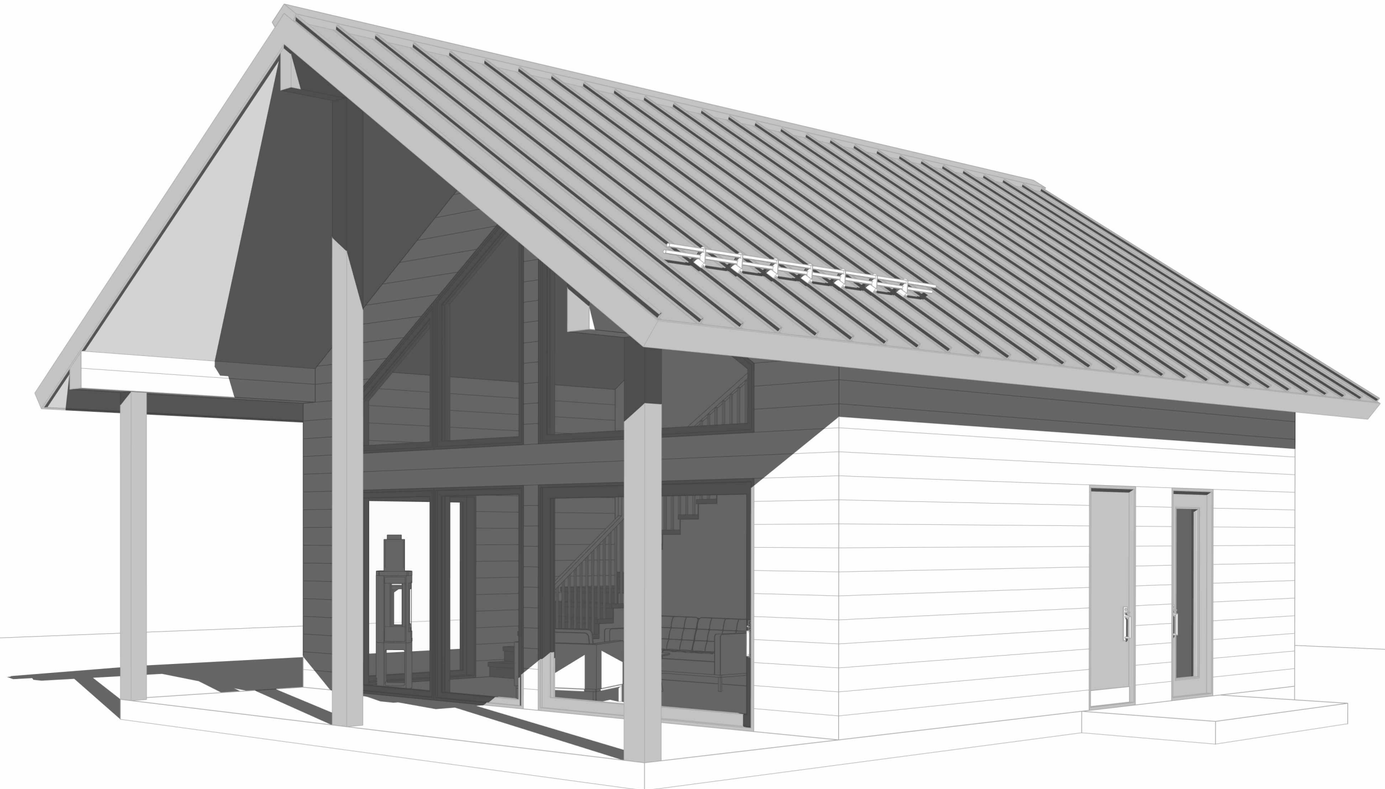

12.11.2024

the INIÖ

Address to be provided by client

PPH

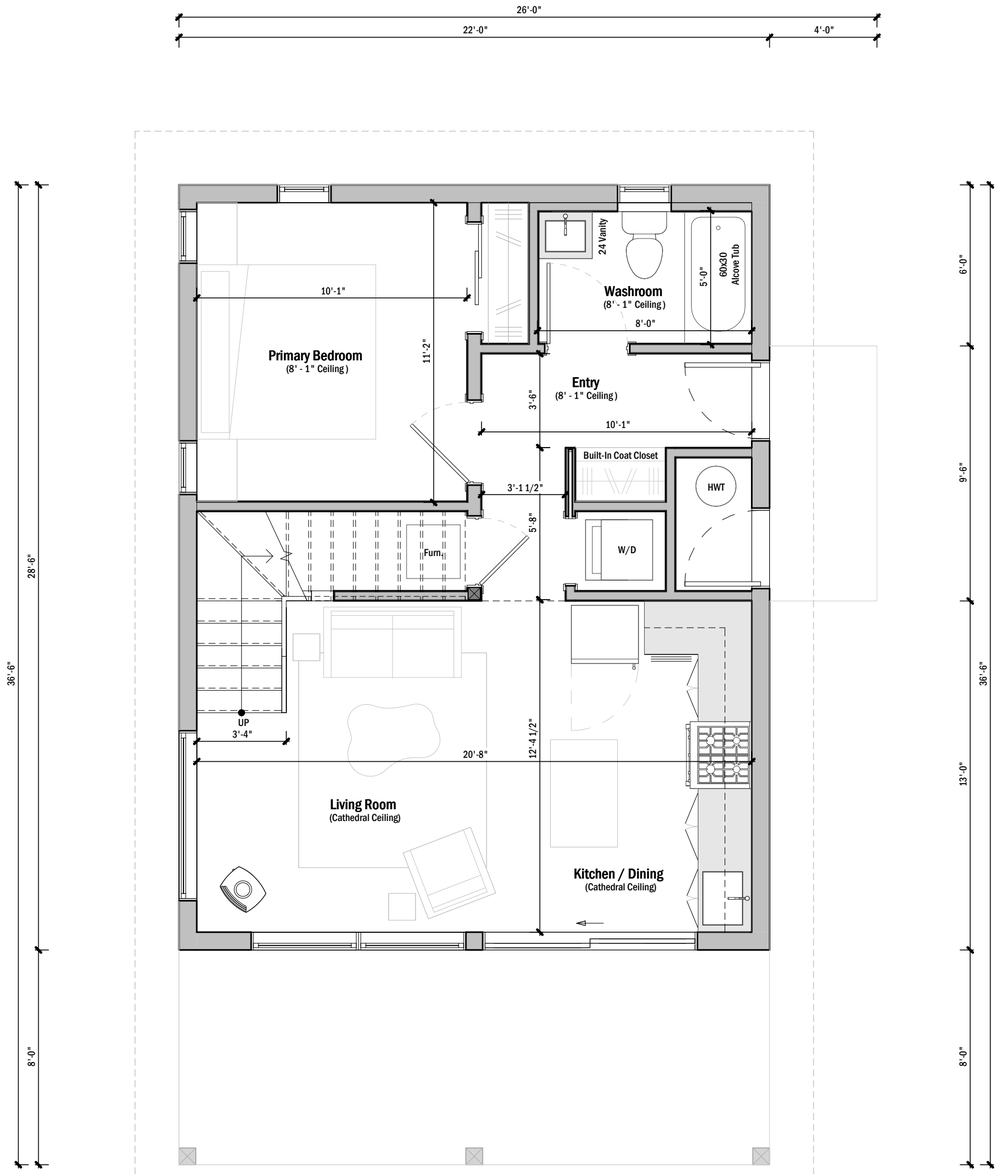

1 **Level 1**
1/4" = 1'-0"

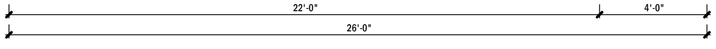

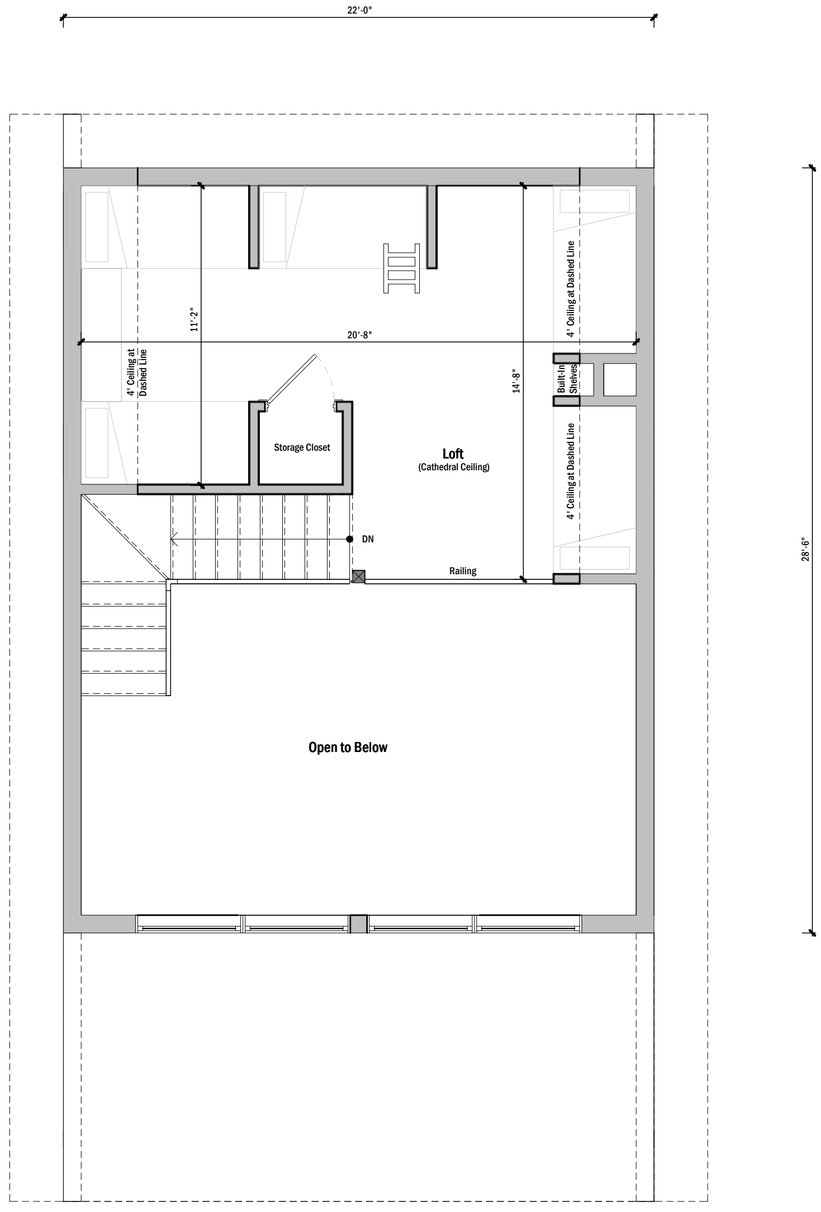

2 **Loft Floor Plan**
1/4" = 1'-0"

+ Area	
Deck	176 ft²
Level 1	562 ft²
Loft	272 ft²

PLUS PUU
DESIGN BY
JC DW

THE NIO
Address to be provided by client
PN: - -

Client Signature:

PPH

General Notes:
1. These drawings are NOT FOR CONSTRUCTION. They are intended for planning purposes only.
2. Dimensions on this plan are not final and may be subject to change during structural design and planning.

Scale 1/4" = 1'-0"

Floor Plans

A101

No. Joshua Counter

E1 **Elevation 1**
3/16" = 1'-0"

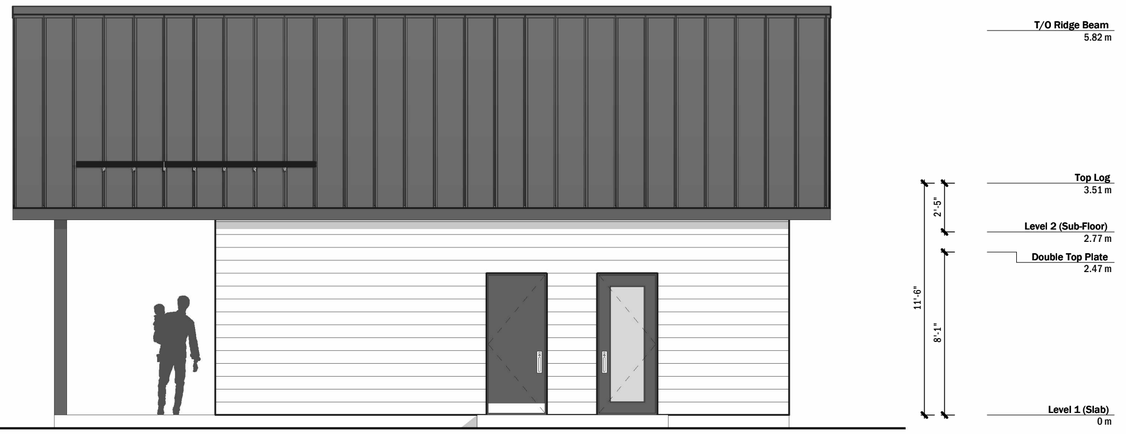

E2 **Elevation 2**
3/16" = 1'-0"

E3 **Elevation 3**
3/16" = 1'-0"

E4 **Elevation 4**
3/16" = 1'-0"

PLUS PUU
DESIGN BY
JC DW

THE INIÖ
Address to be provided by client
PN: - -

Client Signature:

PPH

General Notes:
1. These drawings are NOT FOR CONSTRUCTION. They are intended for planning purposes only.
2. Dimensions on this plan are not final and may be subject to change during structural design and planning.

Scale 3/16" = 1'-0"

Elevations

A201

No. Joshua Counter

PLUS PUU

DESIGN BY

JC DW

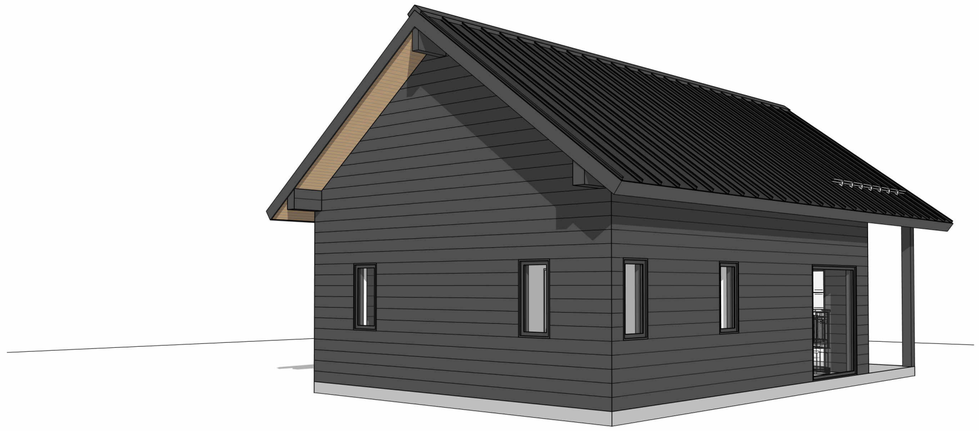

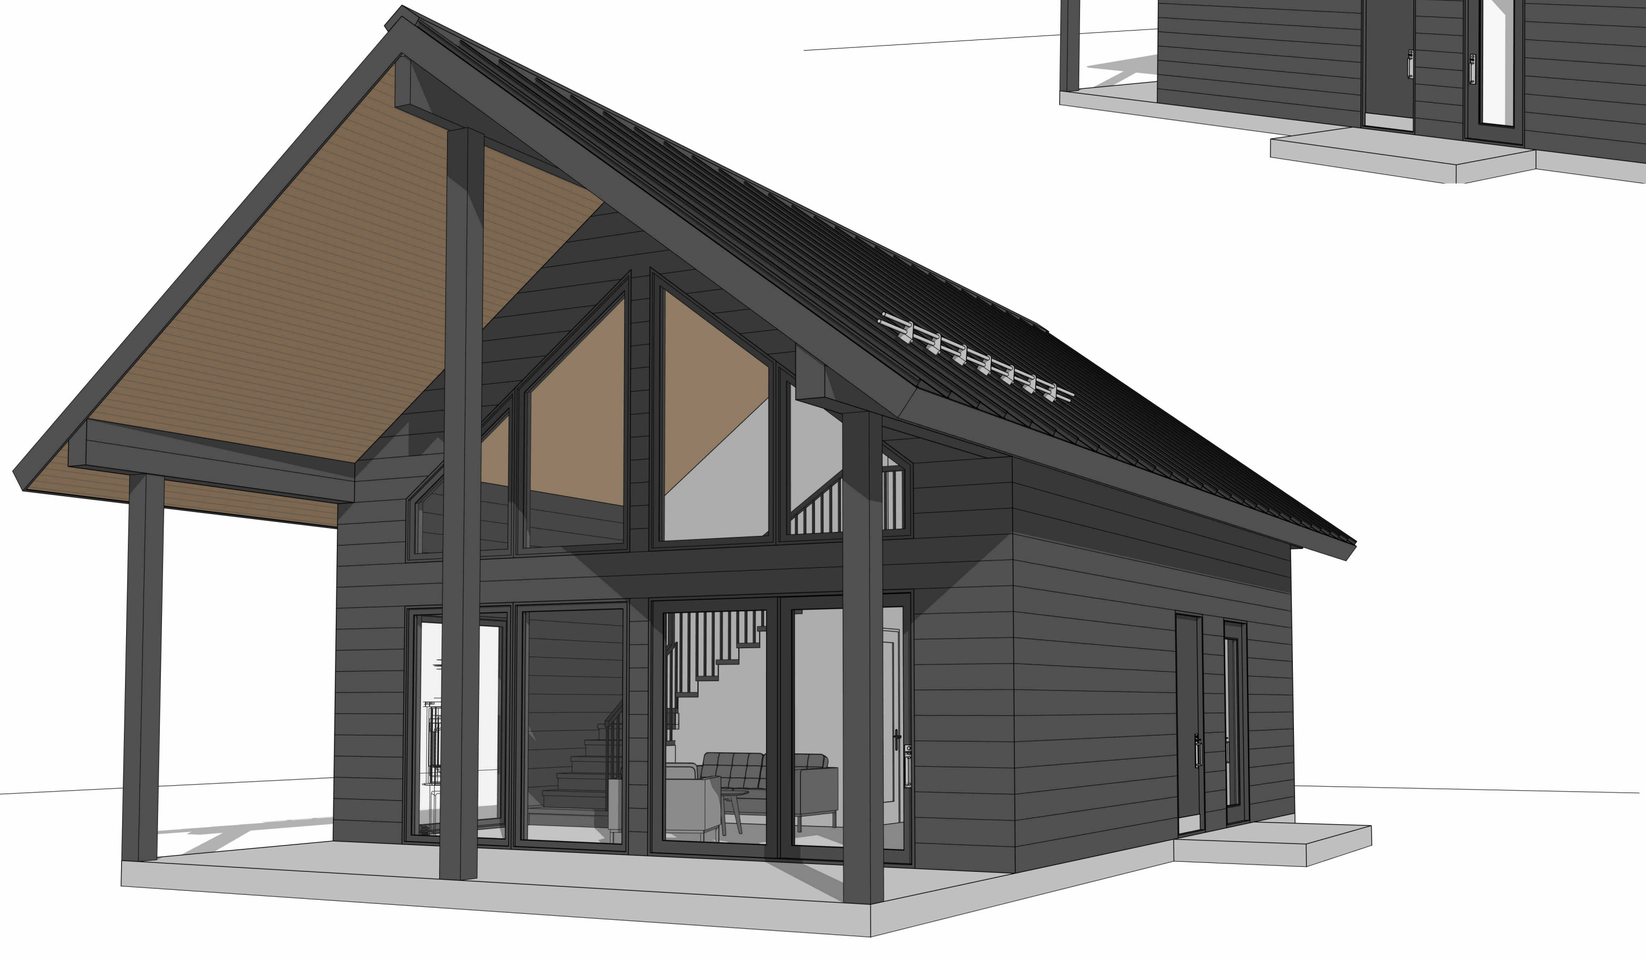

THE INIÖ

Address to be provided by client

PN: - -

Client Signature:

PPH

General Notes:
1. These drawings are NOT FOR CONSTRUCTION. They are intended for planning purposes only.
2. Dimensions on this plan are not final and may be subject to change during structural design and planning.

Scale

3D Perspectives

A301

No.

Joshua Counter